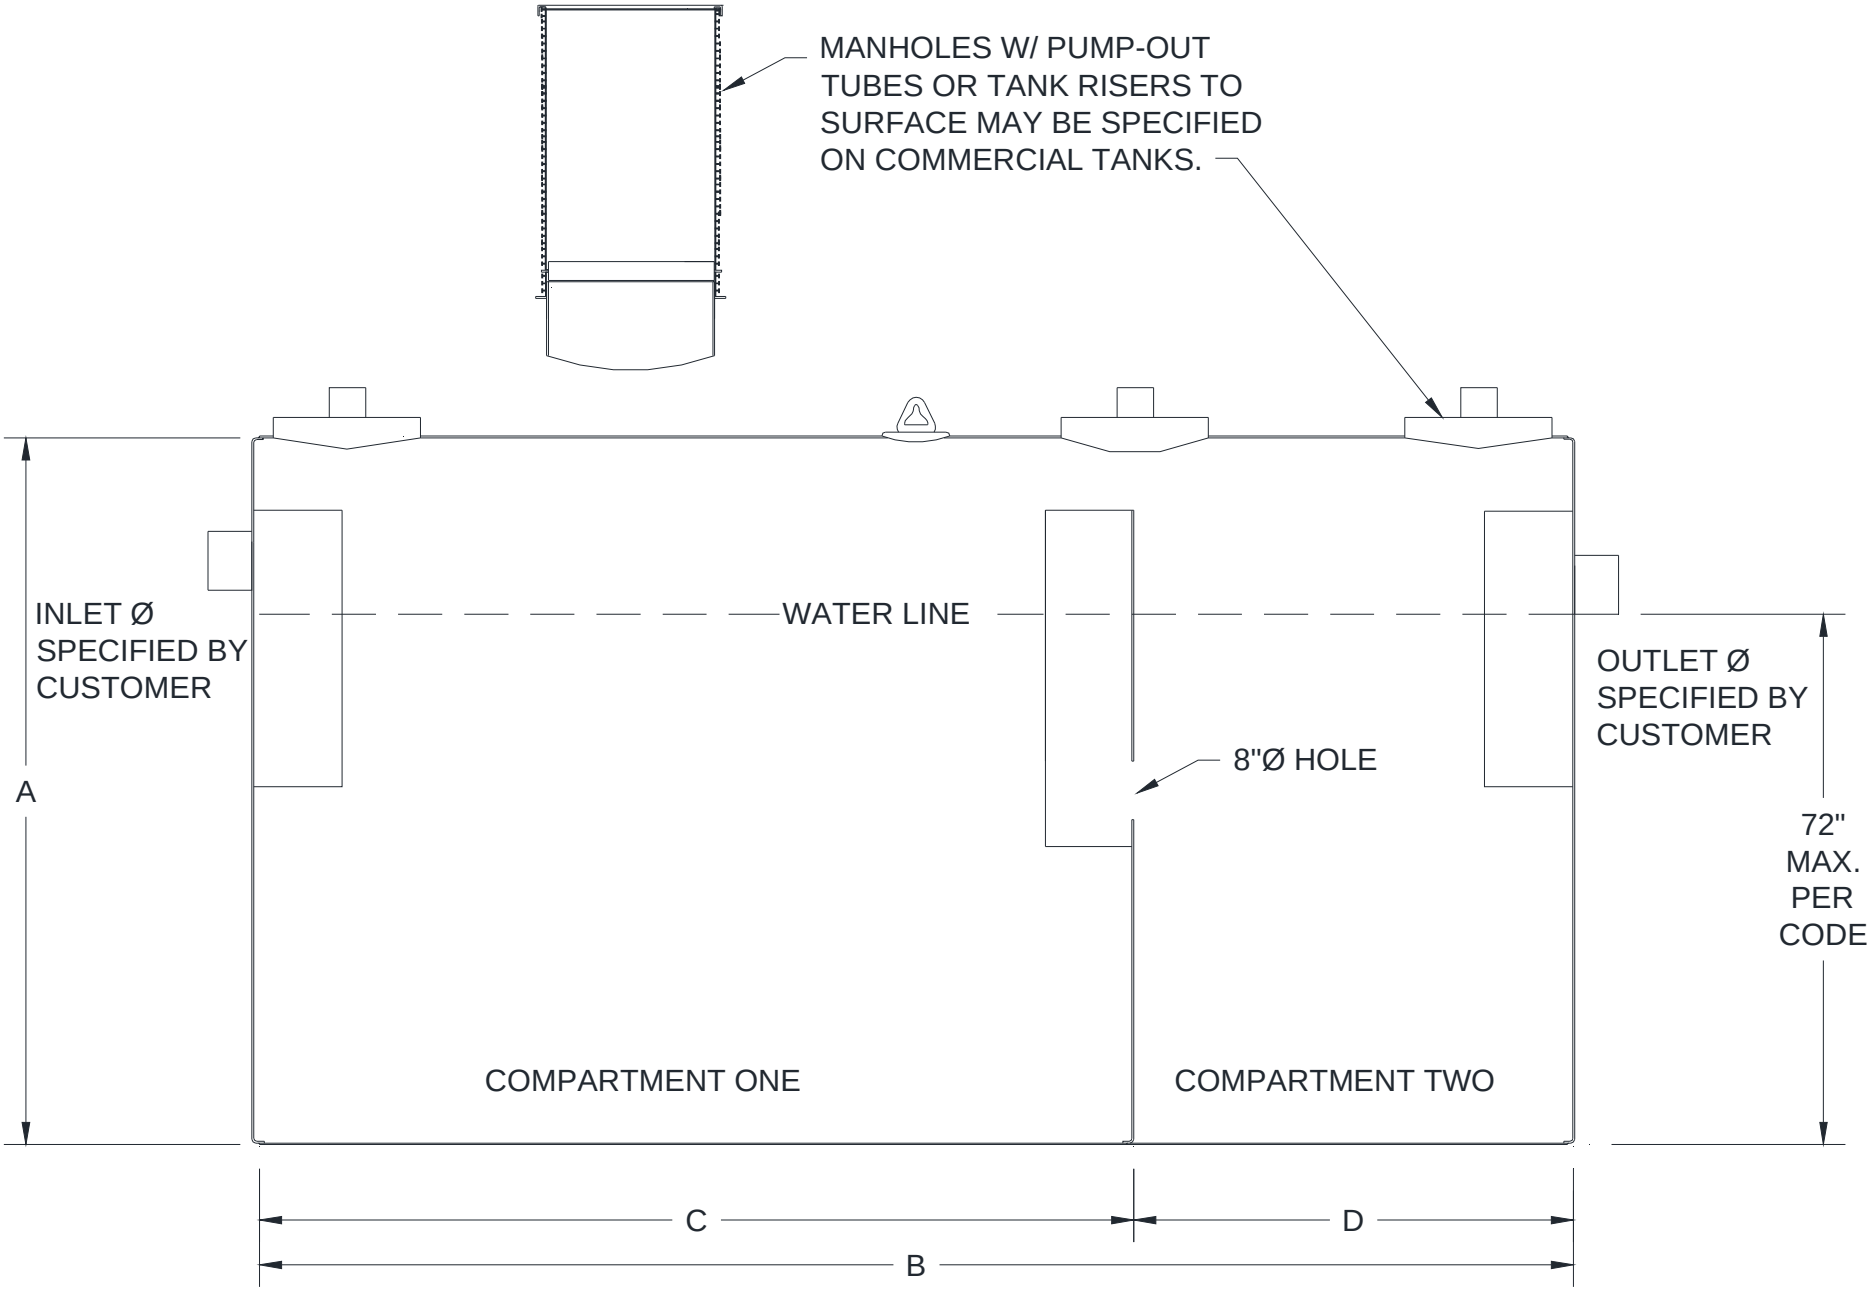
MANHOLES W/ PUMP-OUT TUBES OR TANK RISERS TO SURFACE MAY BE SPECIFIED ON COMMERCIAL TANKS.
INLET Ø SPECIFIED BY CUSTOMER
WATER LINE
OUTLET Ø SPECIFIED BY CUSTOMER
8"Ø HOLE
A
72" MAX. PER CODE
COMPARTMENT ONE
COMPARTMENT TWO
C
D
B