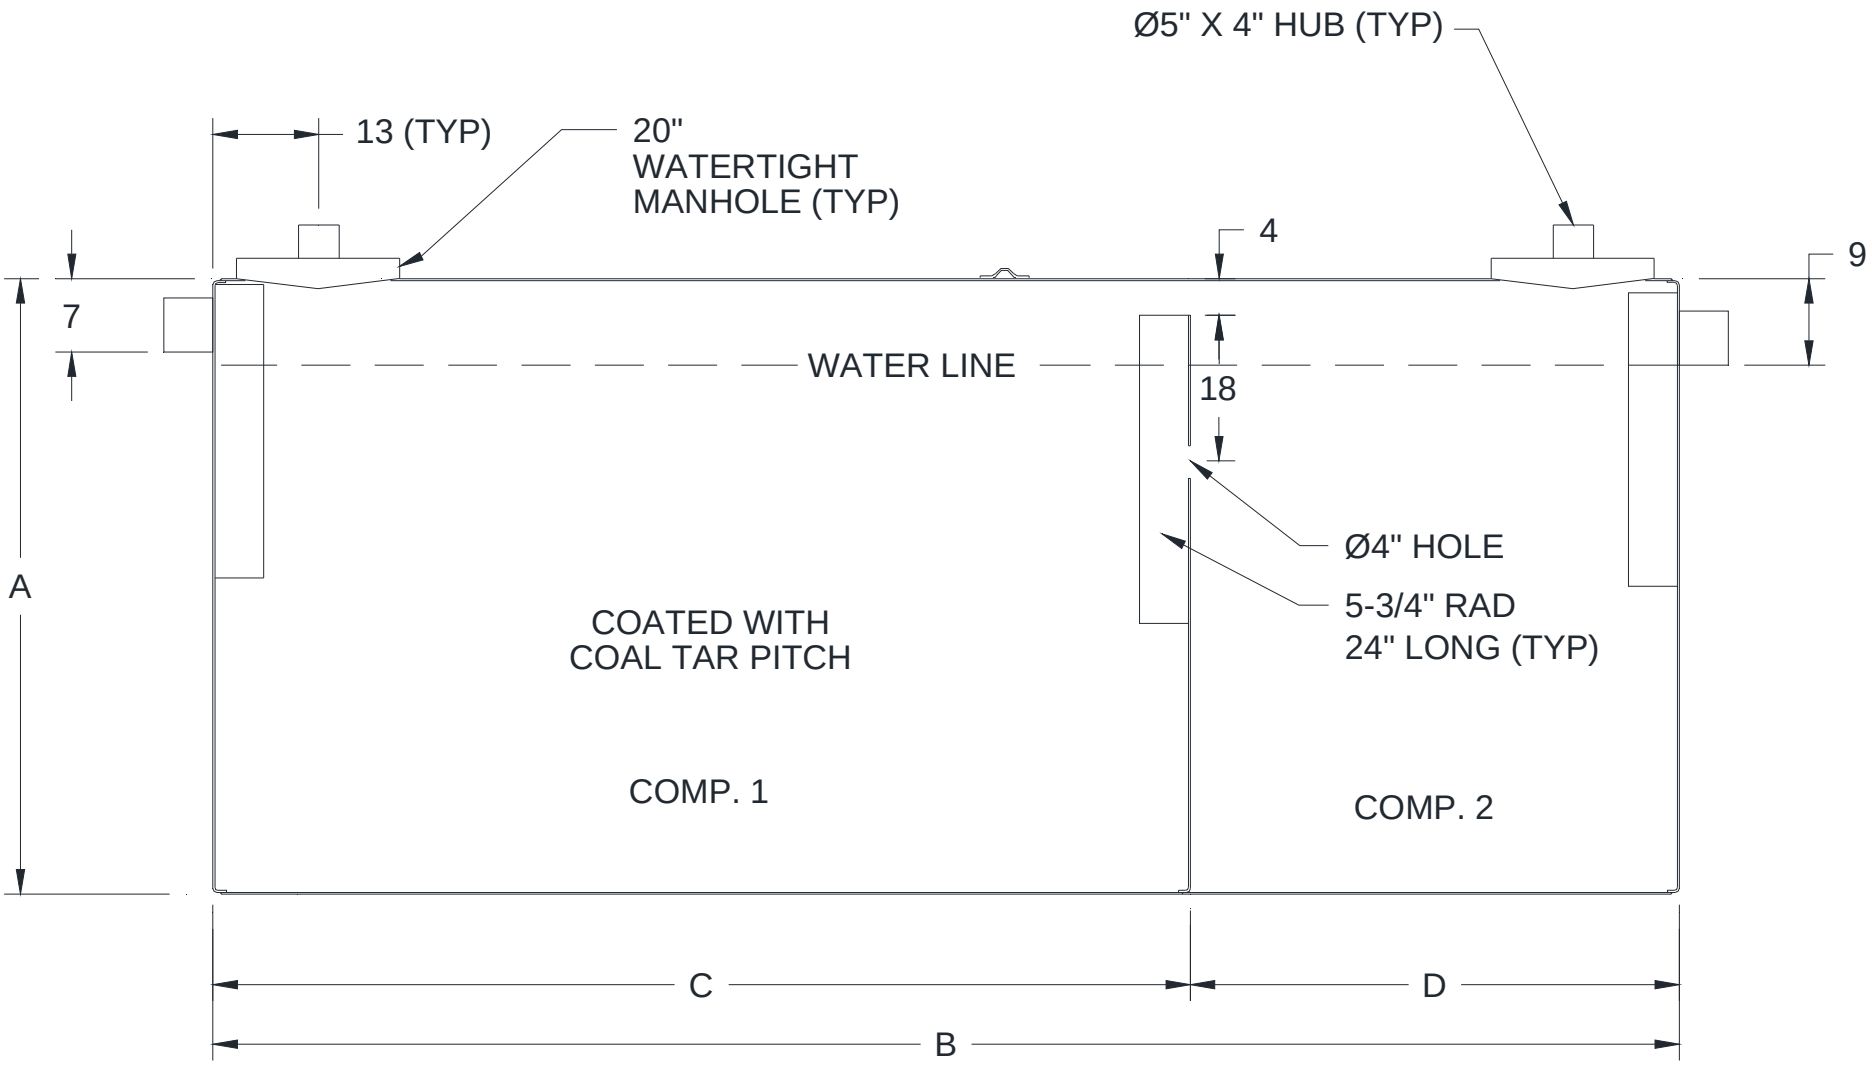
Ø5" X 4" HUB (TYP)
13 (TYP)
20"
WATERTIGHT
MANHOLE (TYP)
4
9
7
WATER LINE
18
Ø4" HOLE
5-3/4" RAD
24" LONG (TYP)
A
COATED WITH
COAL TAR PITCH
COMP. 1
COMP. 2
C
D
B